Exhibit 1
General Location of Parcels by Funding Sources and Utility Line Locations

PARCEL NUMBER	RECORD OWNER	LOCATION	PARCEL ID NO.
A	CARVER COUNTY	PART OF GOV'T LOT 2 SEC.18, T.116, R.24	07.0180400
B	CARVER COUNTY	PART OF GOV'T LOT 2, SEC.18, T.116, R.24	07.0180300
C	CARVER COUNTY	PART OF GOV'T LOT 2 & 3, SEC.18, T.116, R.24	07.0180500
D	CARVER COUNTY	PART OF GOV'T LOT 2 & 3, SEC.18, T.116, R.24	07.0181200
E	CARVER COUNTY	PART OF GOV'T LOT 2 & 3, SEC.18, T.116, R.24	07.0181110
F	CARVER COUNTY	PART OF GOV'T LOT 3, SEC.18, T.116, R.24	07.0181140
G	MINNESOTA DNR	PART OF GOV'T LOT 2 & 3, SEC.18, T.116, R.24	07.0181130
H	CARVER COUNTY	PART OF GOV'T LOT 3 & SW1/4 OF SW1/4 SEC.18, T.116, R.24	07.0181400
I	CARVER COUNTY	PART OF GOV'T LOT 2 SEC.18, T.116, R.24	07.0181300
J	CARVER COUNTY	PART OF GOV'T LOT 3 & NE1/4 OF SW1/4 SEC.18, T.116, R.24	07.0181020
K	CARVER COUNTY	PART OF GOV'T LOT 3, SEC.18, T.116, R.24	NO PID

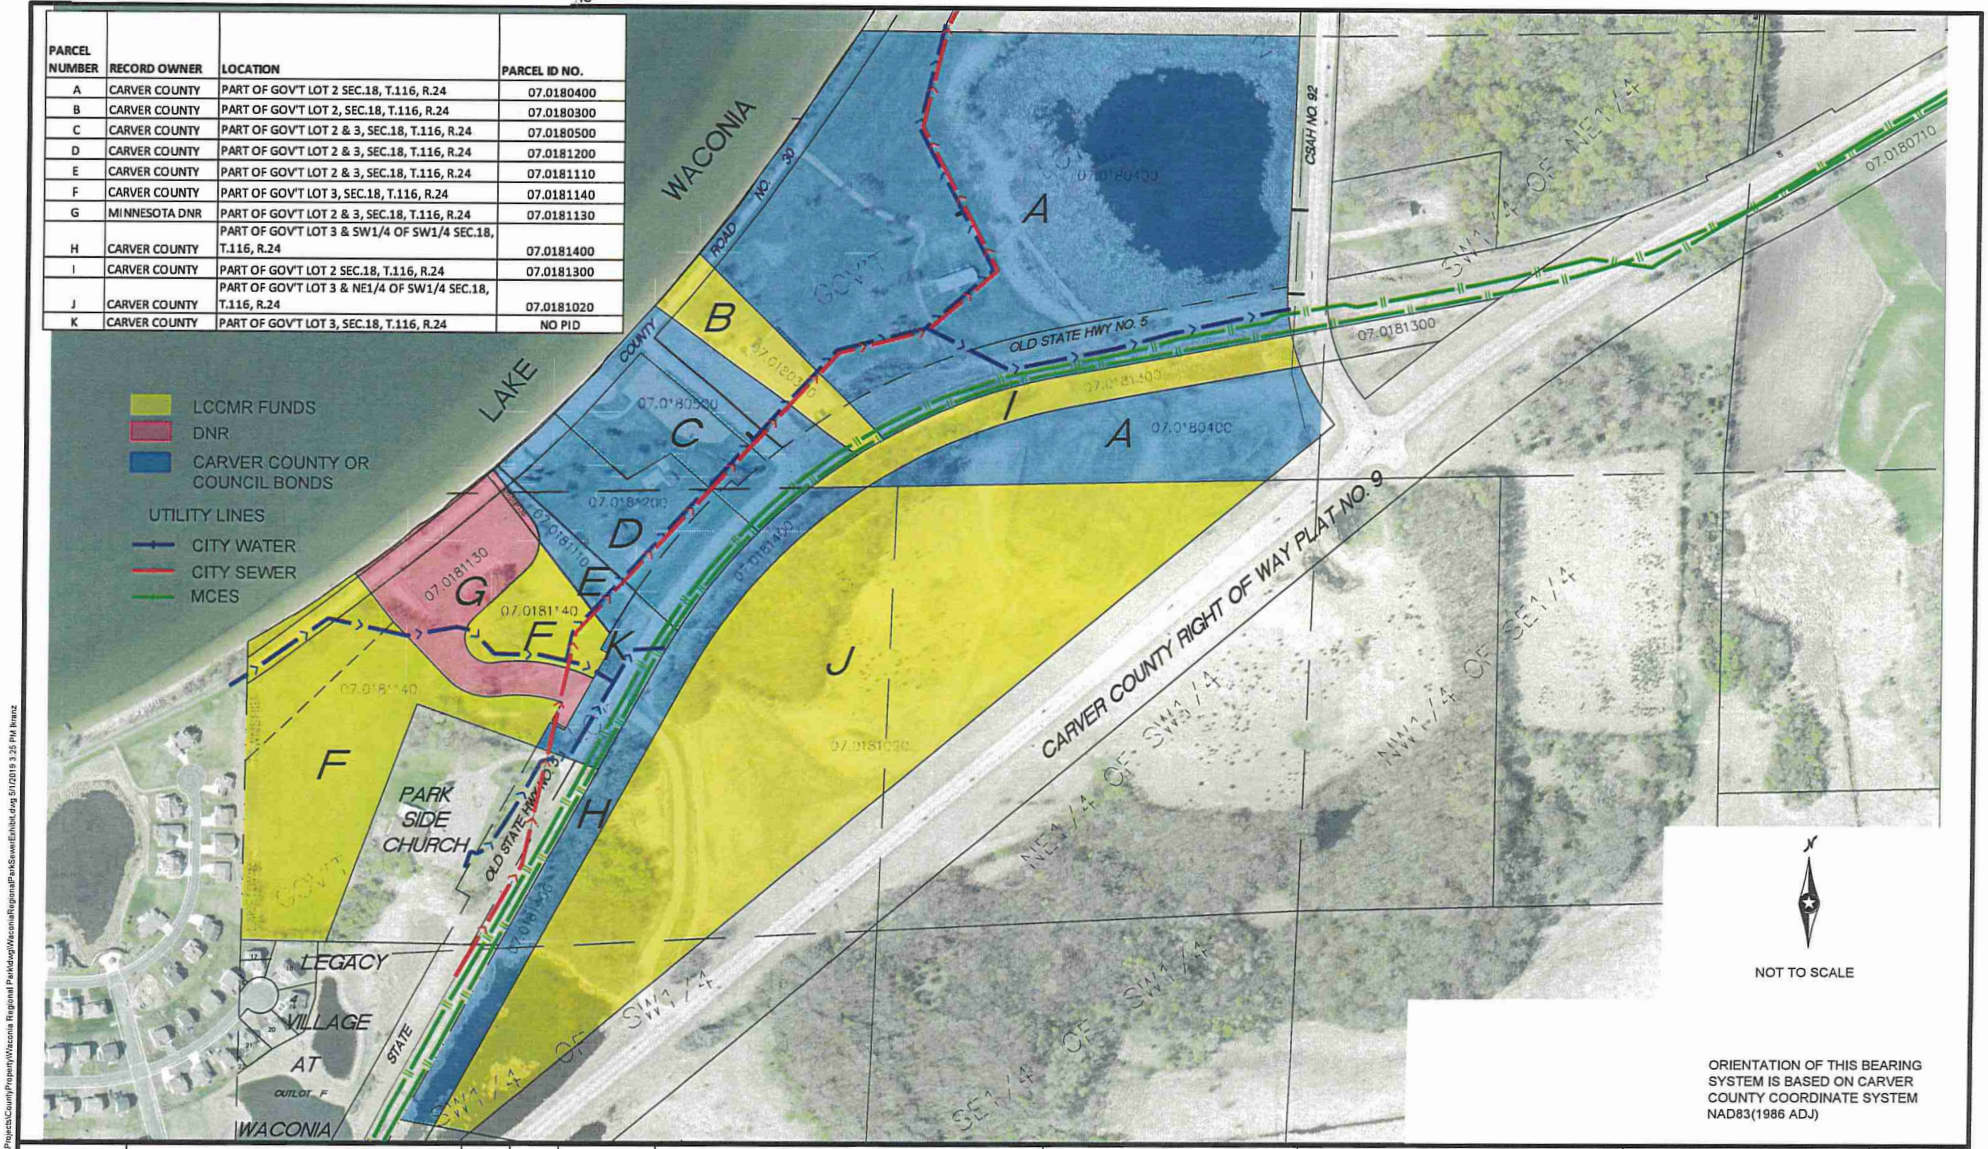

R:\Program Delivery\Survey\Projects\County Property\Waconia Regional Park\dwg\WaconiaRegionalParkSewerExhibit.dwg 5/1/2019 3:25 PM lkranz

DRAWN BY: LCK
SURVEYED BY: LCK

NO.	BY	DATE	REVISIONS

Public Works Division
11360 Hwy 212, Suite 1
Cologne, MN 55322
952.466.5200

WACONIA PARK
UTILITY LAYOUT
WACONIA, MN 55387

PART OF GOV'T LOTS 2 & 3 AND SW1/4 OF SW1/4, SEC.18-116-24, LAKETOWN TWP, CARVER COUNTY, MN

FILE NO.
DATE 5/2/2019
SHEET 1 OF 1